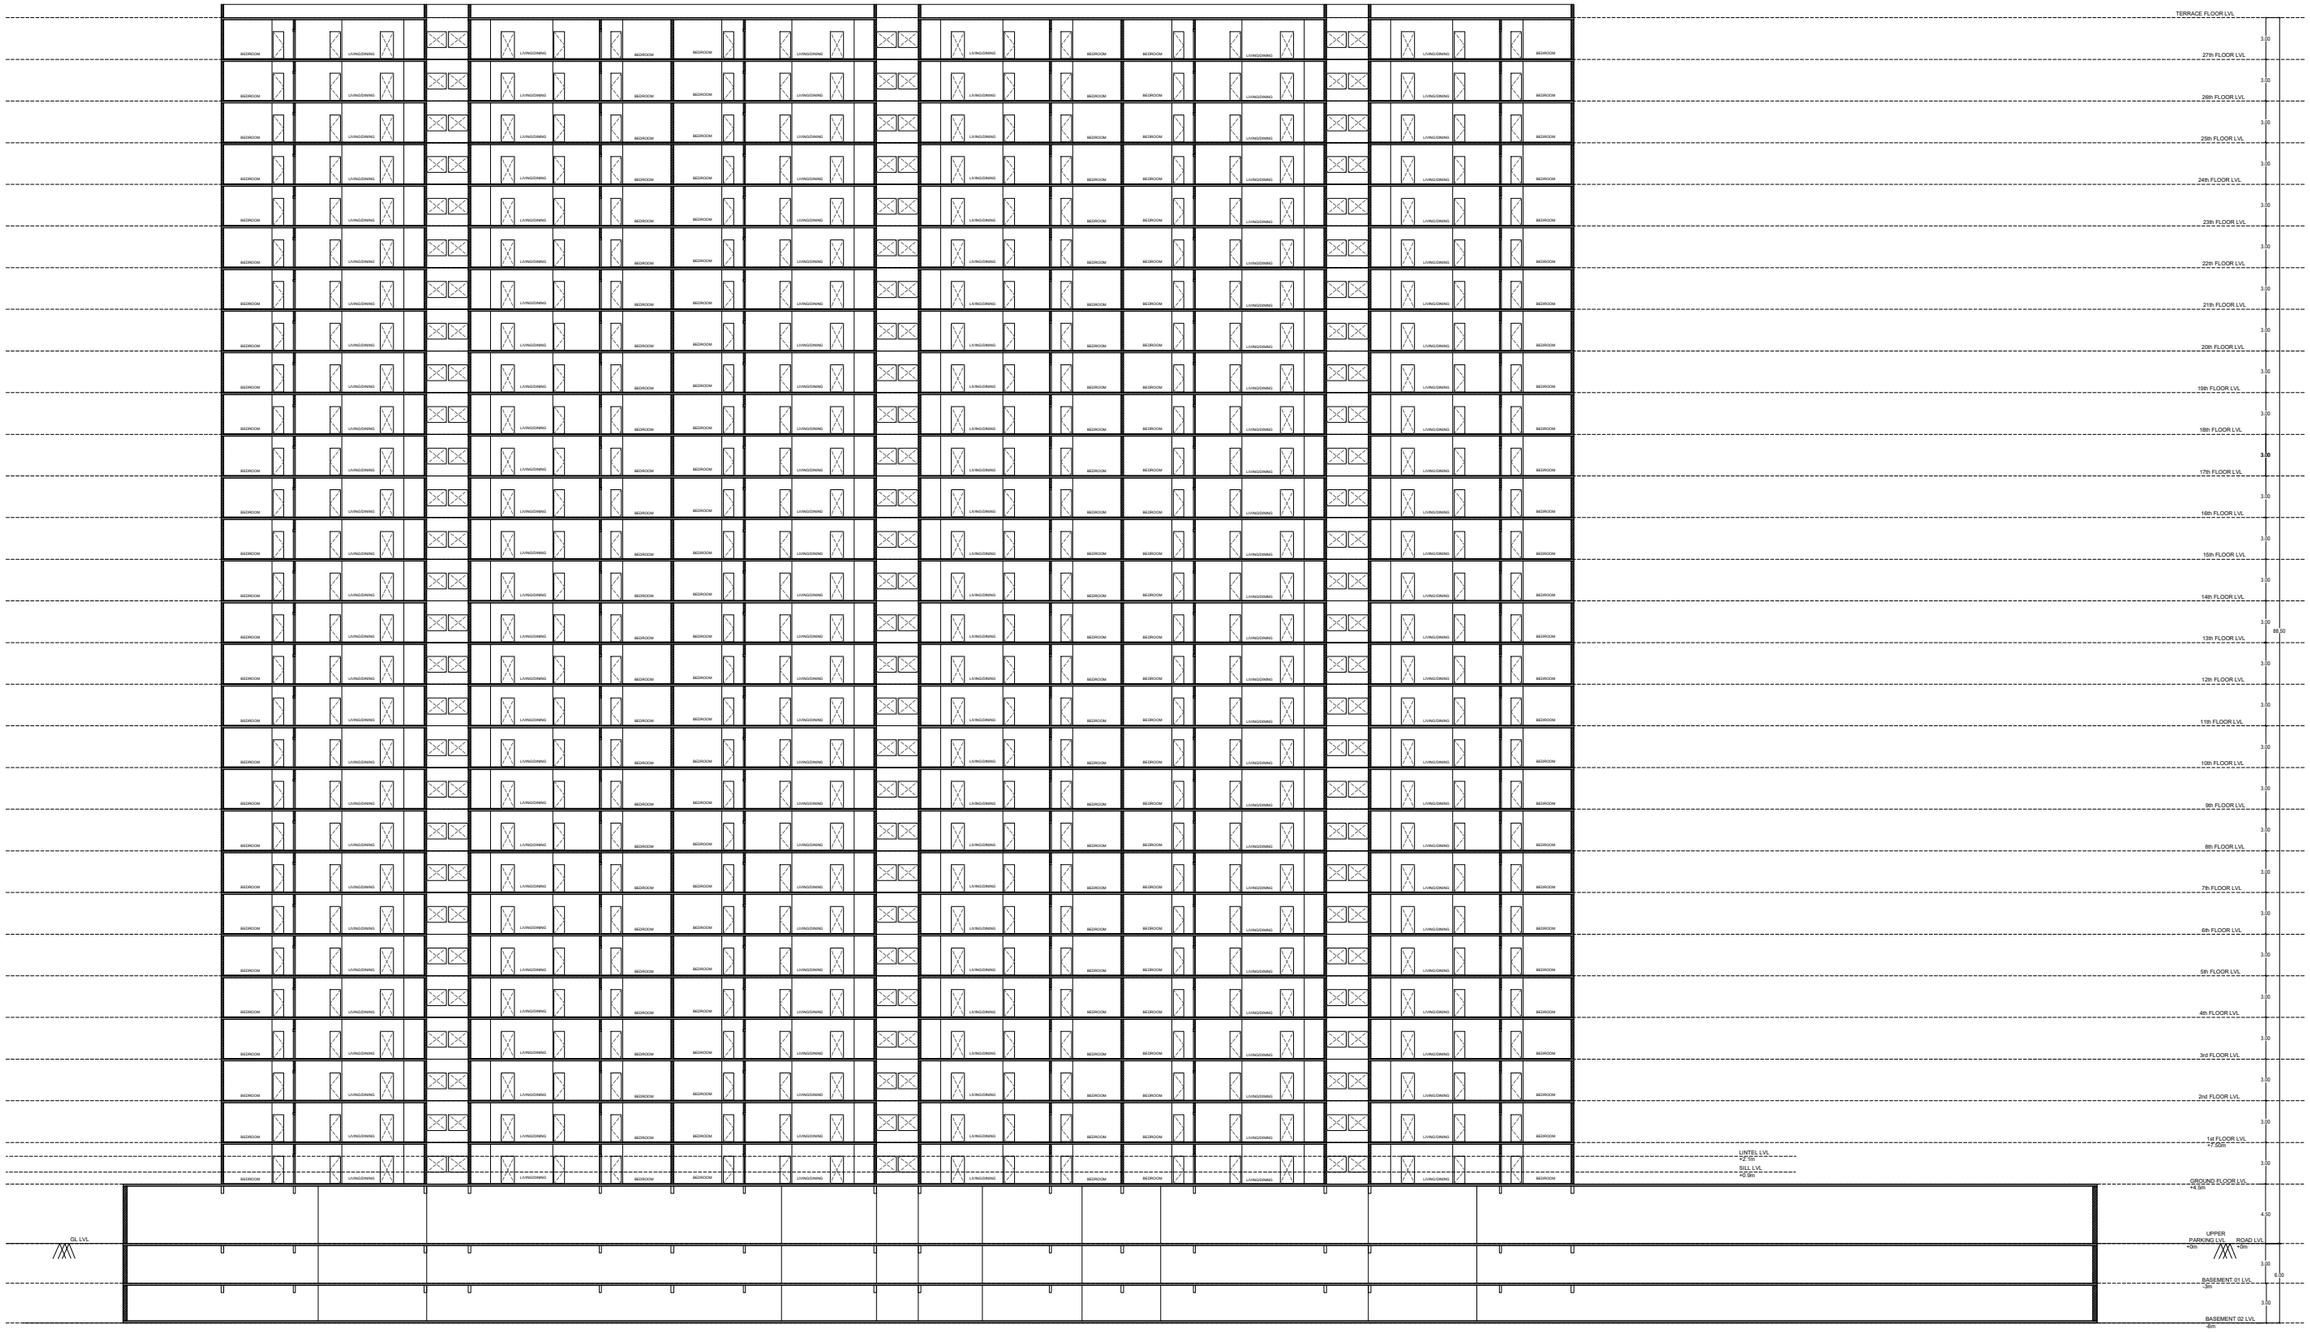


CLIENT/ OWNER :

**BANGALORE DEVELOPMENT AUTHORITY**
T. CHOWDAIAH, KUMARA PARK WEST,
BANGALORE - 560 020.

| DWG NO: | DATE: | SCALE: | REV: |
|---|---|---|---|
| | | NTS | |

DRAWING TITLE:
3BHK-SECTION-A

PROJECT TITLE:
Proposed Residential Apartment under Housing Scheme at DSKL Layout, sy 25,26,27,28,29,30,31 &32, Medi Agrahara, Bengaluru, Karnataka 560089